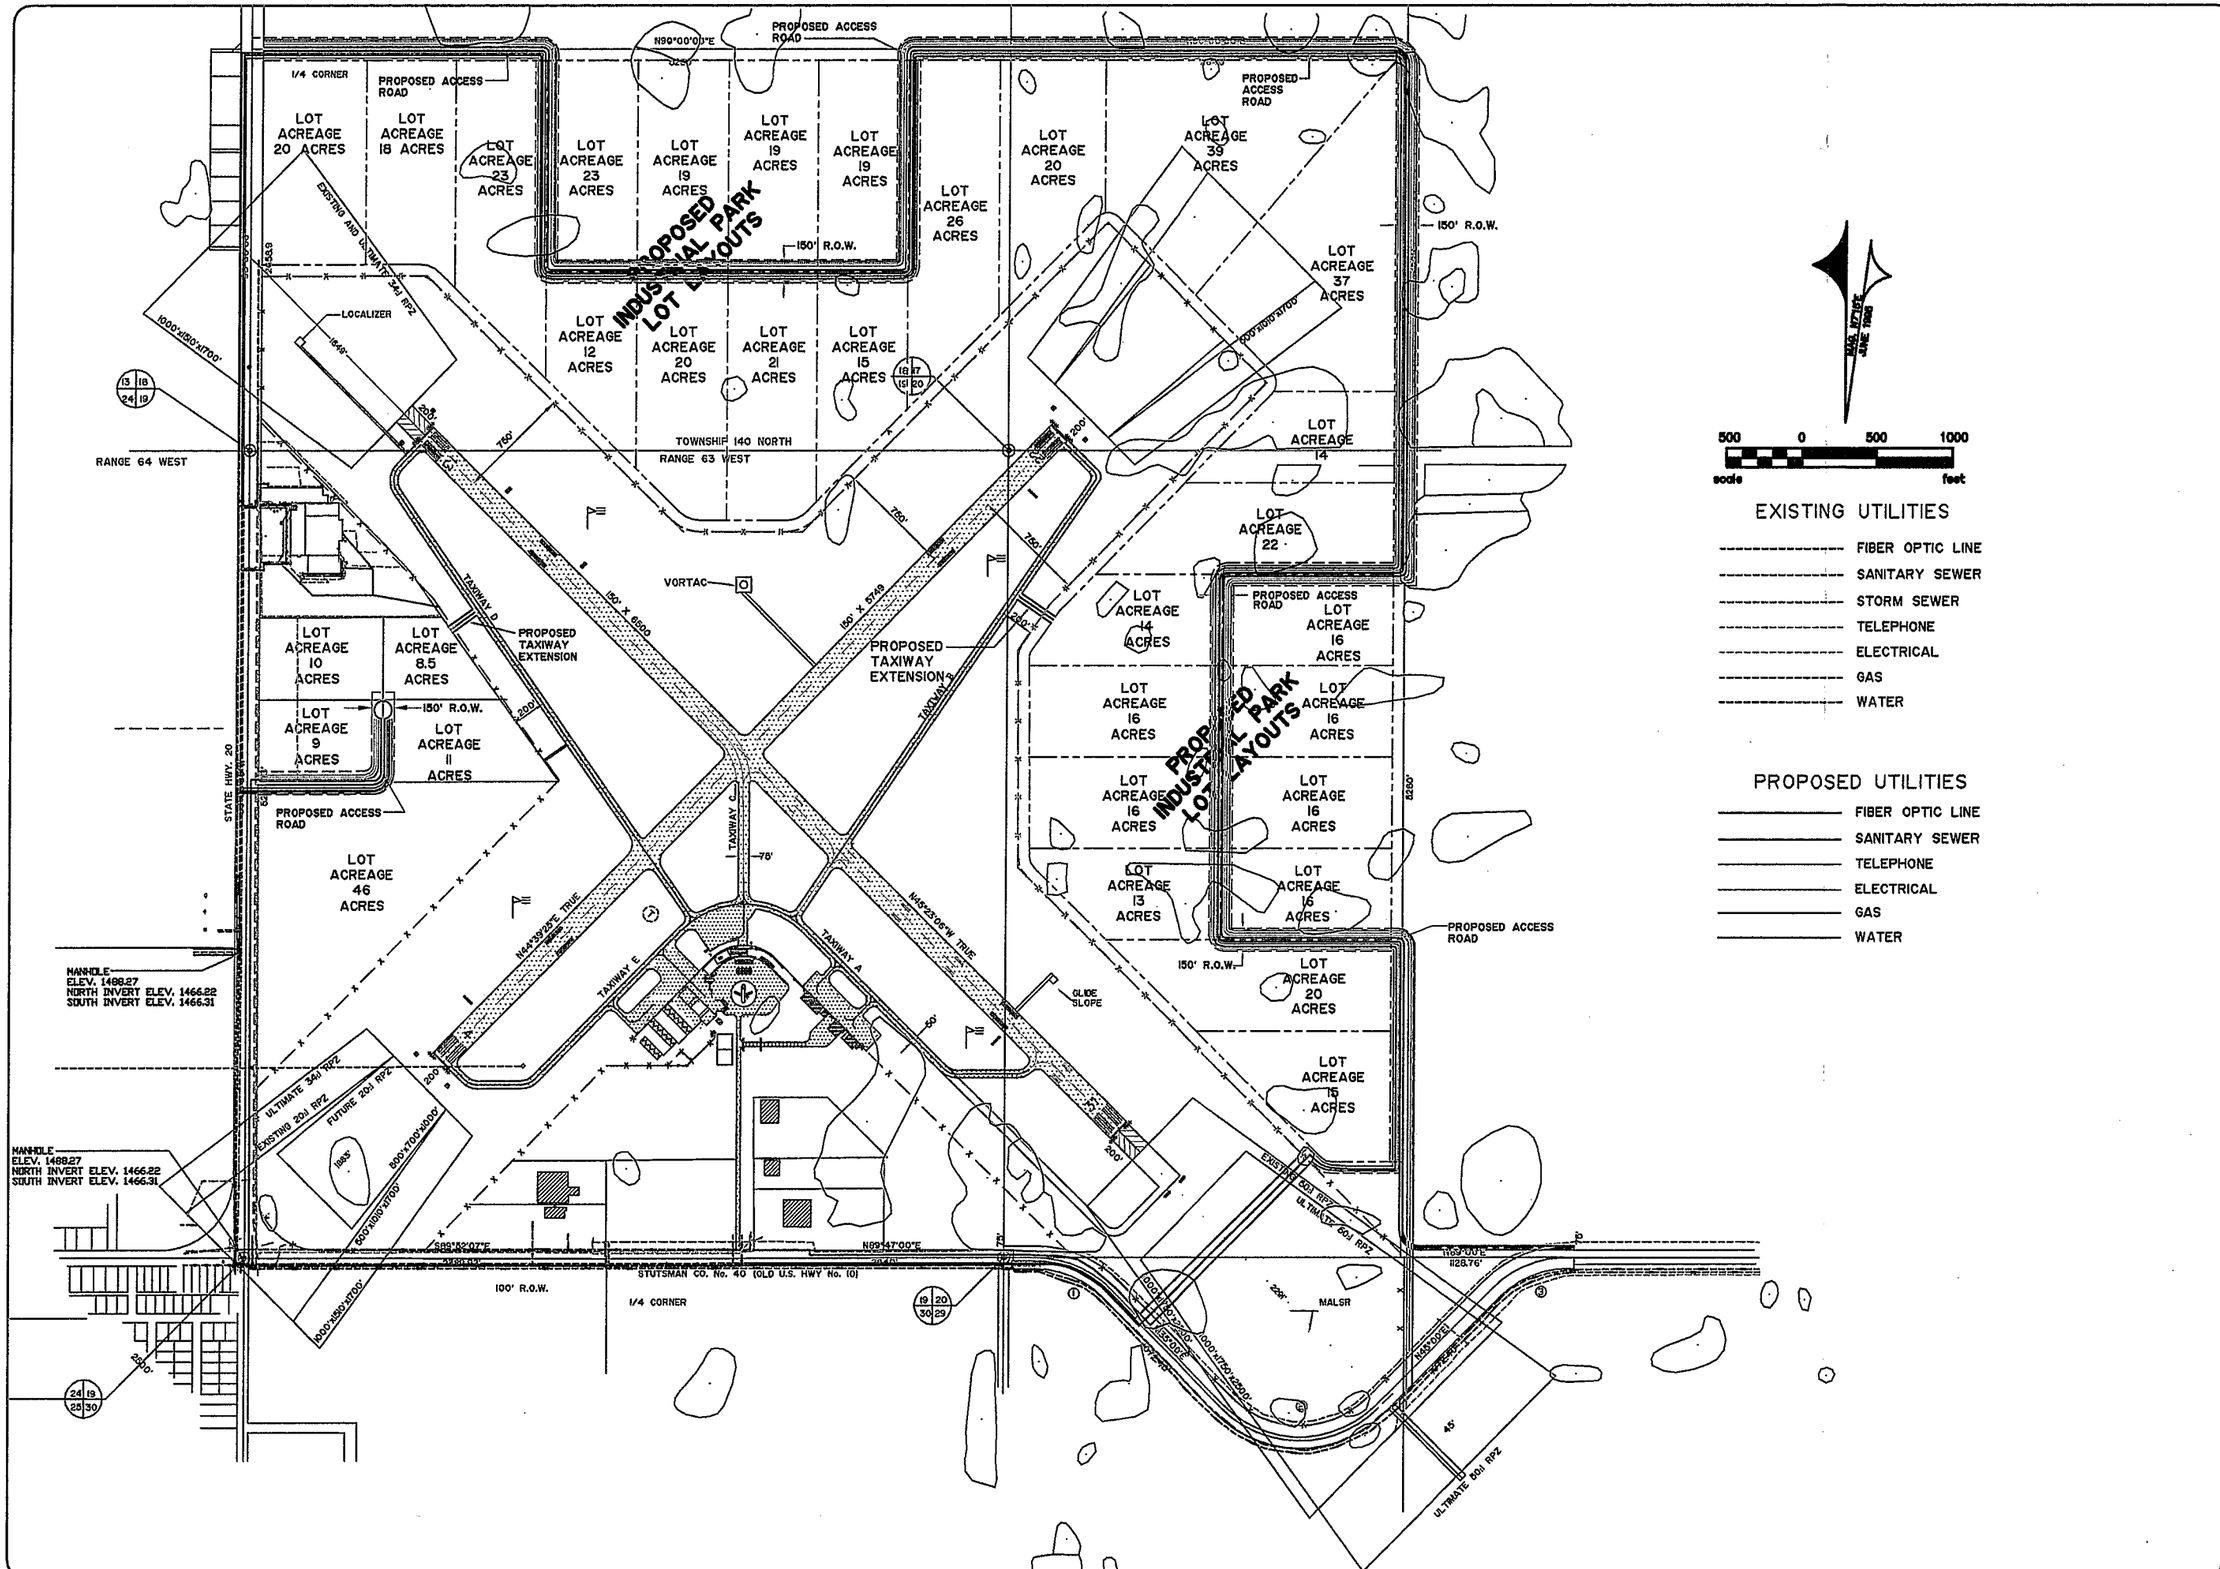


| Revision No. | Date | By | Description |
|---|---|---|---|
| | | | |

JAMESTOWN MUNICIPAL AIRPORT
JAMESTOWN, NORTH DAKOTA

PROPOSED ACCESS ROAD AND LOT LAYOUT

Drawn By T.E.L. Project No. J00-4-69
Checked By S.A./R.A.P. Date DECEMBER 2000

**interstate engineering, inc.**
Engineering - Surveying - Planning

SHEET NO.